FENCING EAST ELEVATION

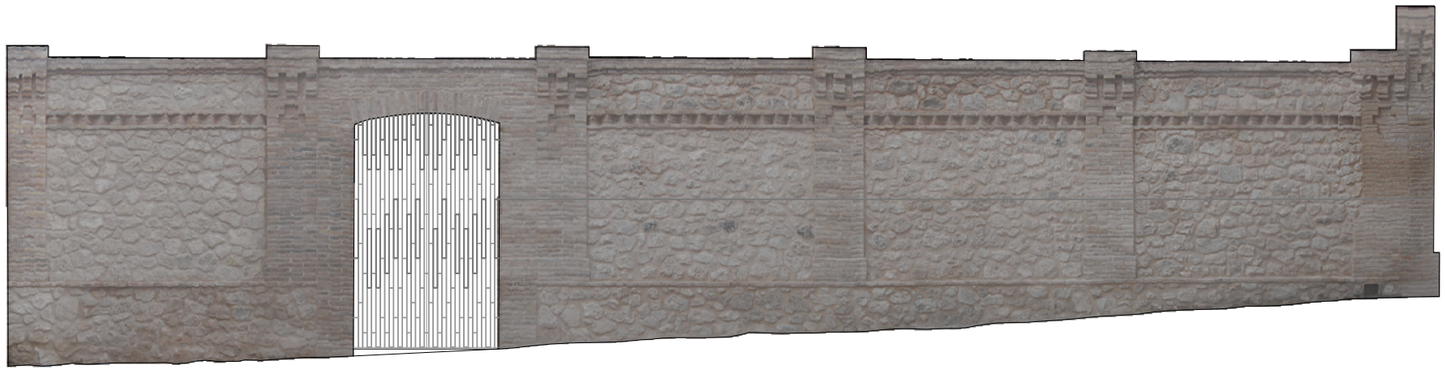

FENCING BEVEL ELEVATION
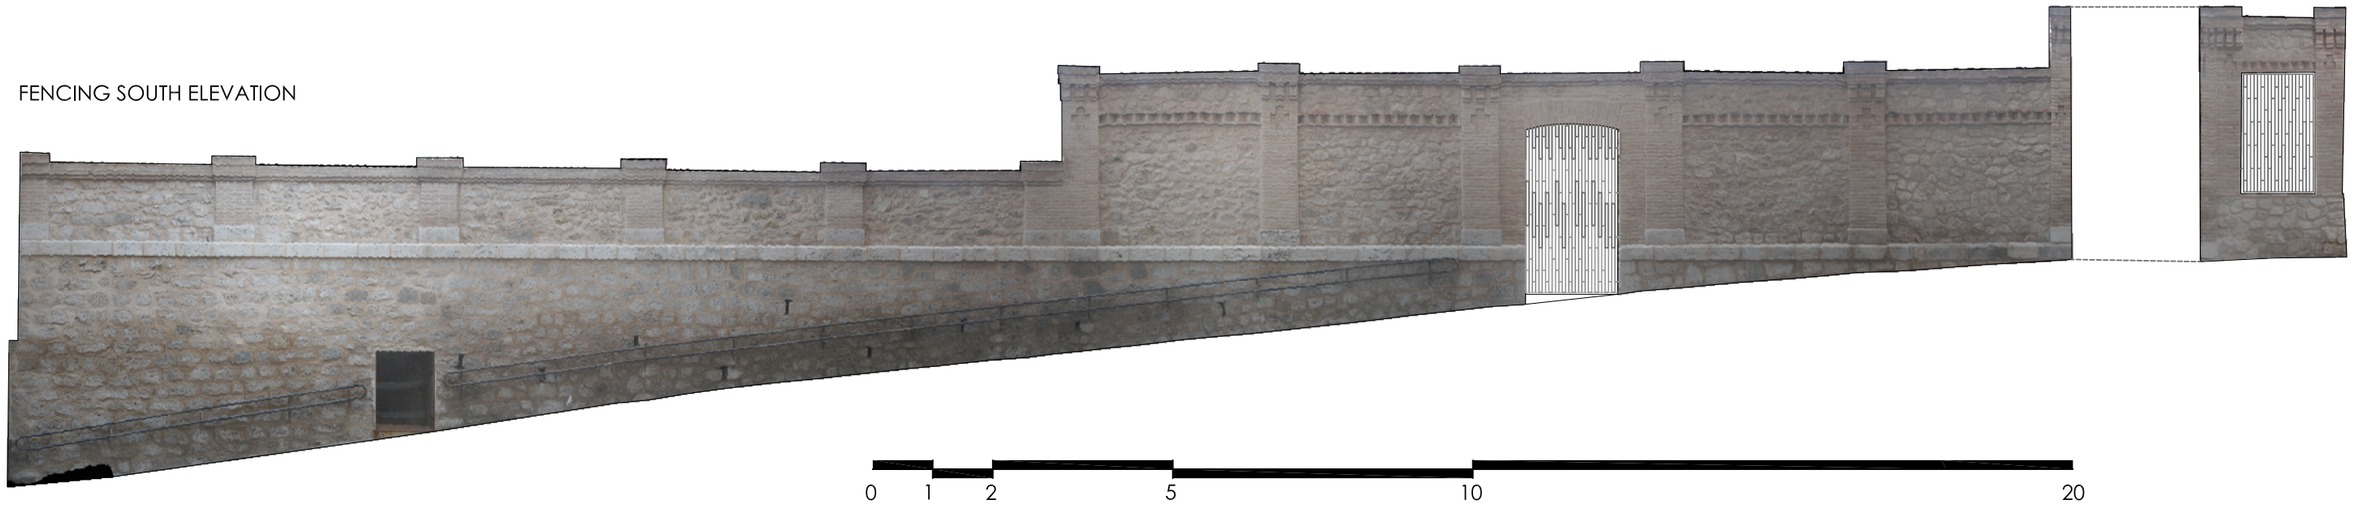
FENCING SOUTH ELEVATION