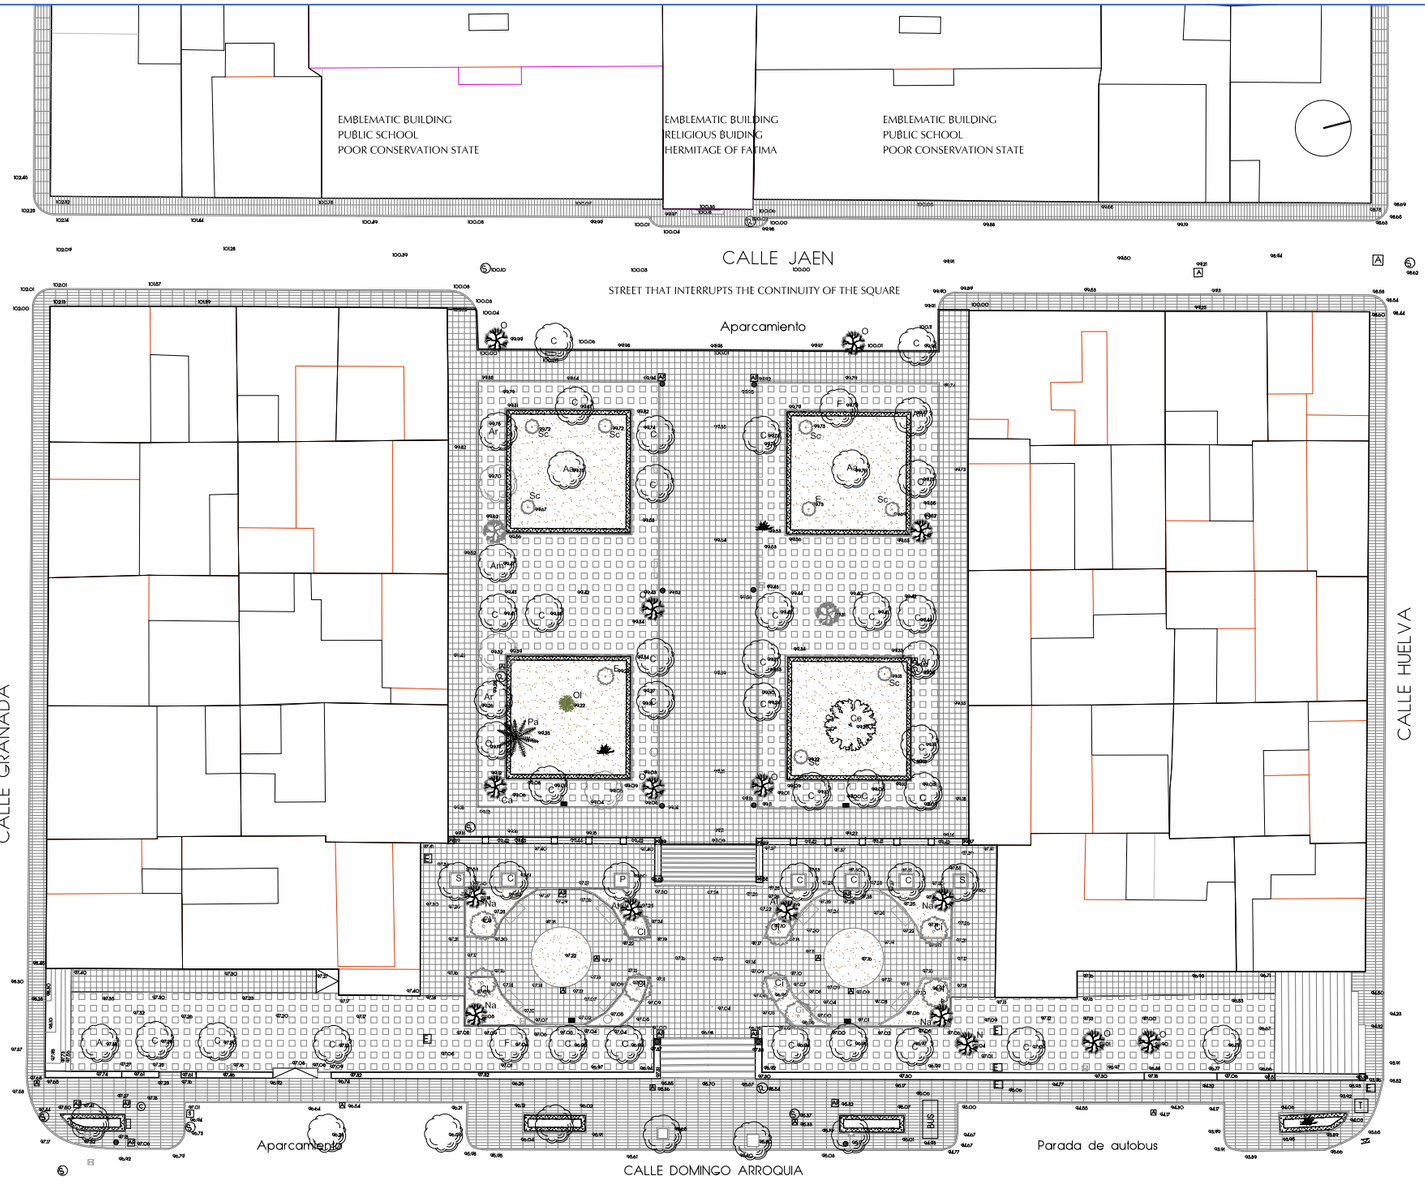

PHOTOMAP OF THE LOCATION IN ITS URBAN SETTING

-PUBLIC SPACE DEGRADATION

-EMBLEMATIC URBAN SCENE USED AS A CAR PARKING

PREVIOUS STATE. SCALE 1/500

-LOST OF IDENTITY
-POOR EXPLOITATION
OF THE URBAN SPACE.
(ONLY 60% PEDESTRIAN USE)
-NO CONTINUITY OF THE SQUARE
TO HERMITAGE OF FATIMA

author_construction manager
_municipal architect_manuel ojeda rozas

developer_builder
Jódar town hall

_work start_work end
18/01/2012_30/05/2014

01 LOCATION_ PREVIOUS STATE_

J272 HERITAGE RENOVATION OF FÁTIMA SQUARE IN JÓDAR (JAEN)